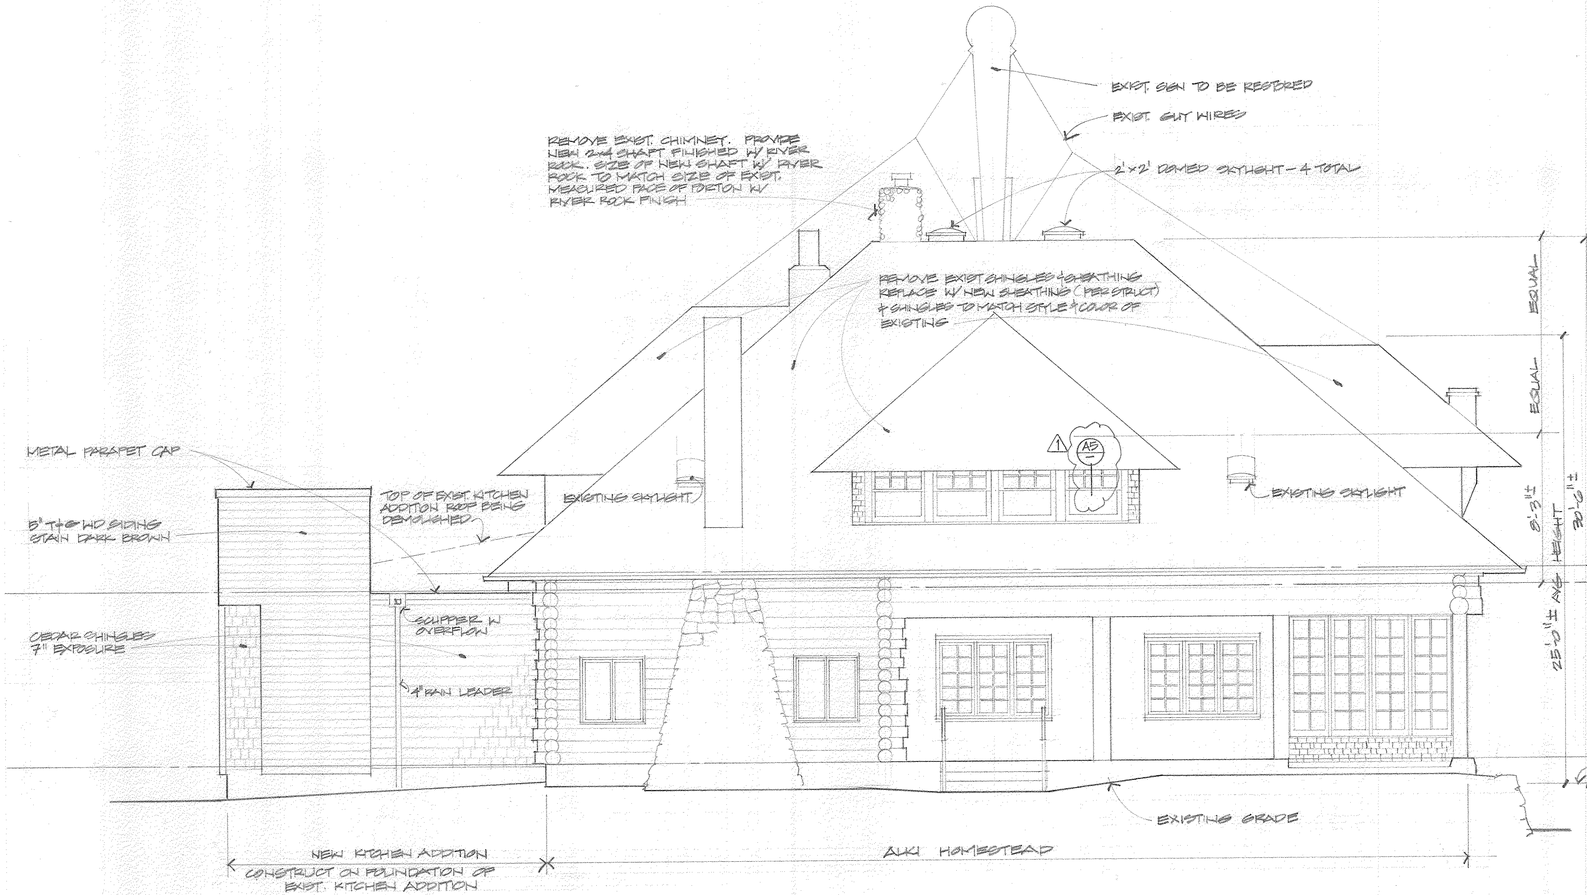

EAST (61ST AVE SW) ELEVATION
1/4" = 1'-0"

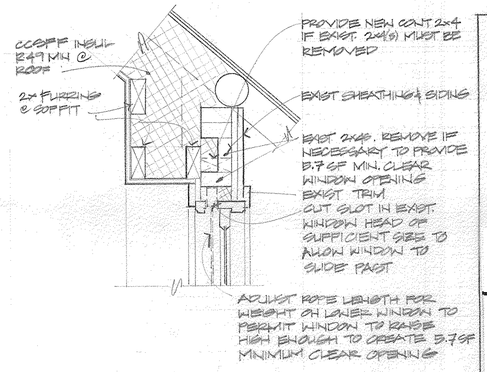

A5 EMERGENCY EXIT WINDOW HEAD
1-1/2" = 1'-0"

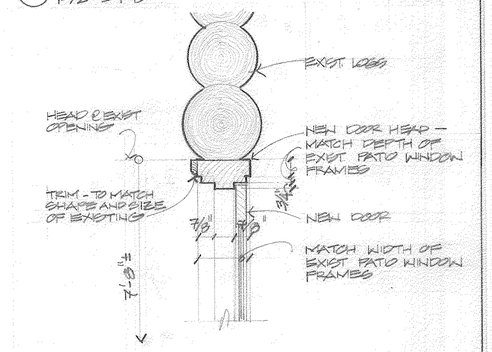

B5 HEAD @ NEW PATIO DOOR
1-1/2" = 1'-0"

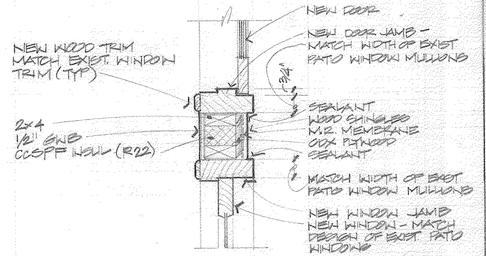

NOTE: JAMB @ SOUTH SIDE OF DOOR IS SIMILAR EXCEPT RE-USE EXIST. WINDOW

C5 PATIO DOOR JAMB - NORTH SIDE OF DOOR
1-1/2" = 1'-0"

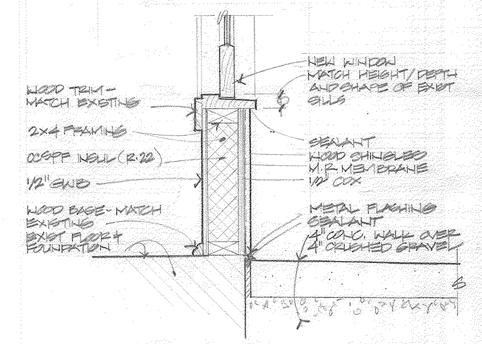

D5 NEW WINDOW SILL ADJACENT TO DOOR #3
1-1/2" = 1'-0"

3619
REGISTERED ARCHITECT
JEFFREY M. HAMLETT
STATE OF WASHINGTON

EAST BUILDING ELEVATION
DETAILS
Revised: 2/8/16

FIR LODGE / ALKI HOMESTEAD
2717 61ST AVENUE SW
SEATTLE, WA

A 3.0